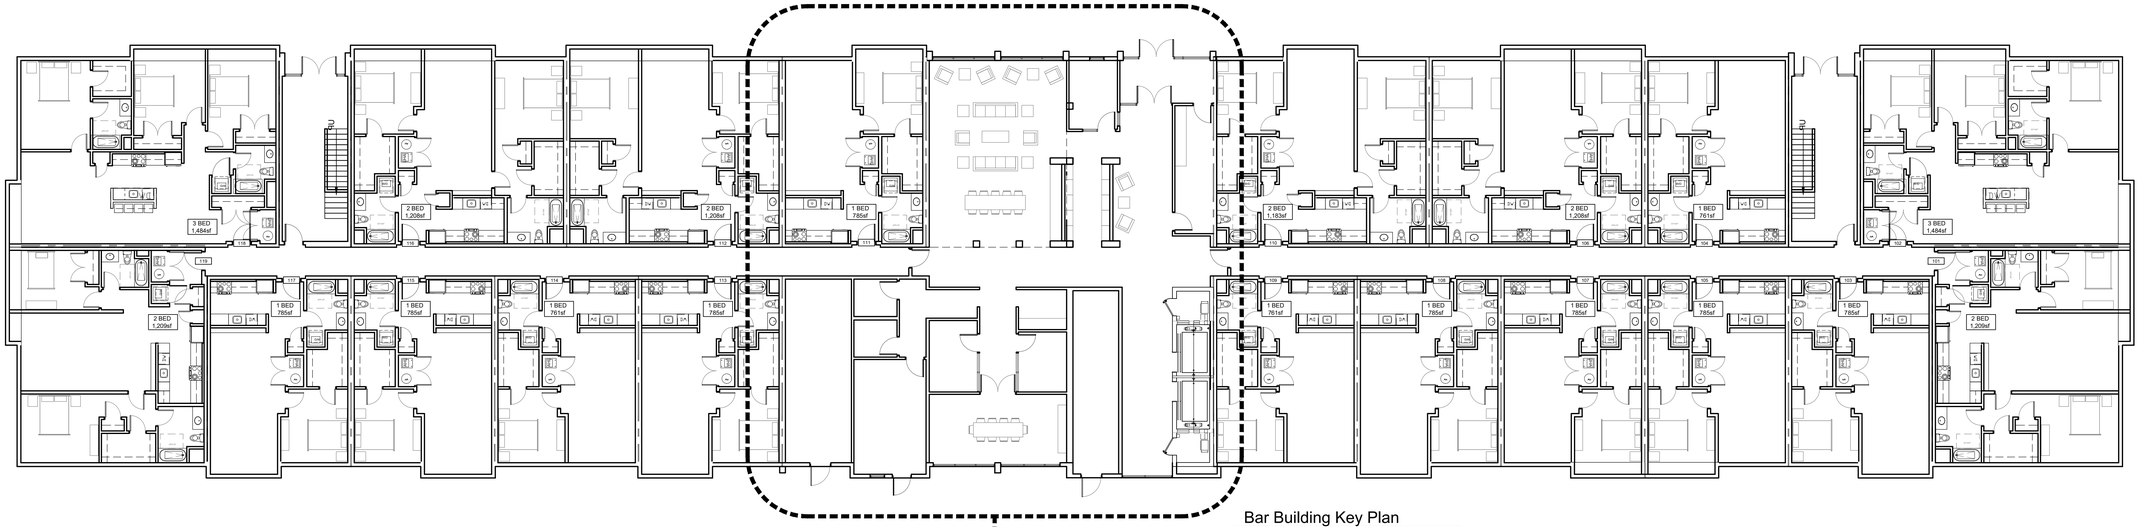


Bar Building Key Plan

SCALE: 3/32"=1'-0"

Bar Building Amenity Plan

SCALE: 1/4"=1'-0"

Last save: Jul 18, 2022 - 12:37pm

Drawing name: T:\project\Proj_2022\222019\300_CAD_and_Drawings\Design_and_Presentation\Renderings\Rockland 199 units.dwg

Copyright © 2022 by BKA Architects, Inc. The architectural plans, drawings, designs, specifications and other arrangements on this sheet are and shall remain the property of BKA Associates, Inc. No part thereof shall be copied, disclosed to others, or used in connection with any work or project, other than the specified project for which they have been prepared and developed, without the express knowledge and written consent of BKA Architects, Inc.

ARCHITECT

BKA ARCHITECTS

Boston + Brockton
142 Crescent Street
Brockton, MA 02302
508.583.5403
bkaarchitects.com

CONSULTANT

SEAL

ISSUED

7-18-22 APPROVAL

REVISIONS

OWNER/CLIENT
OWNER OR CLIENT

PROJECT
SHINGLEMILL
"BAR" BUILDING

POND ST
ROCKLAND, MA

DRAWING TITLE
AMENITY PLAN

DRAWING INFORMATION
Job Number: 222019
Checked By: KLP
Drawn By: KLP

DRAWING NUMBER
A
103B