Last save: Jul 18, 2022 - 12:38pm

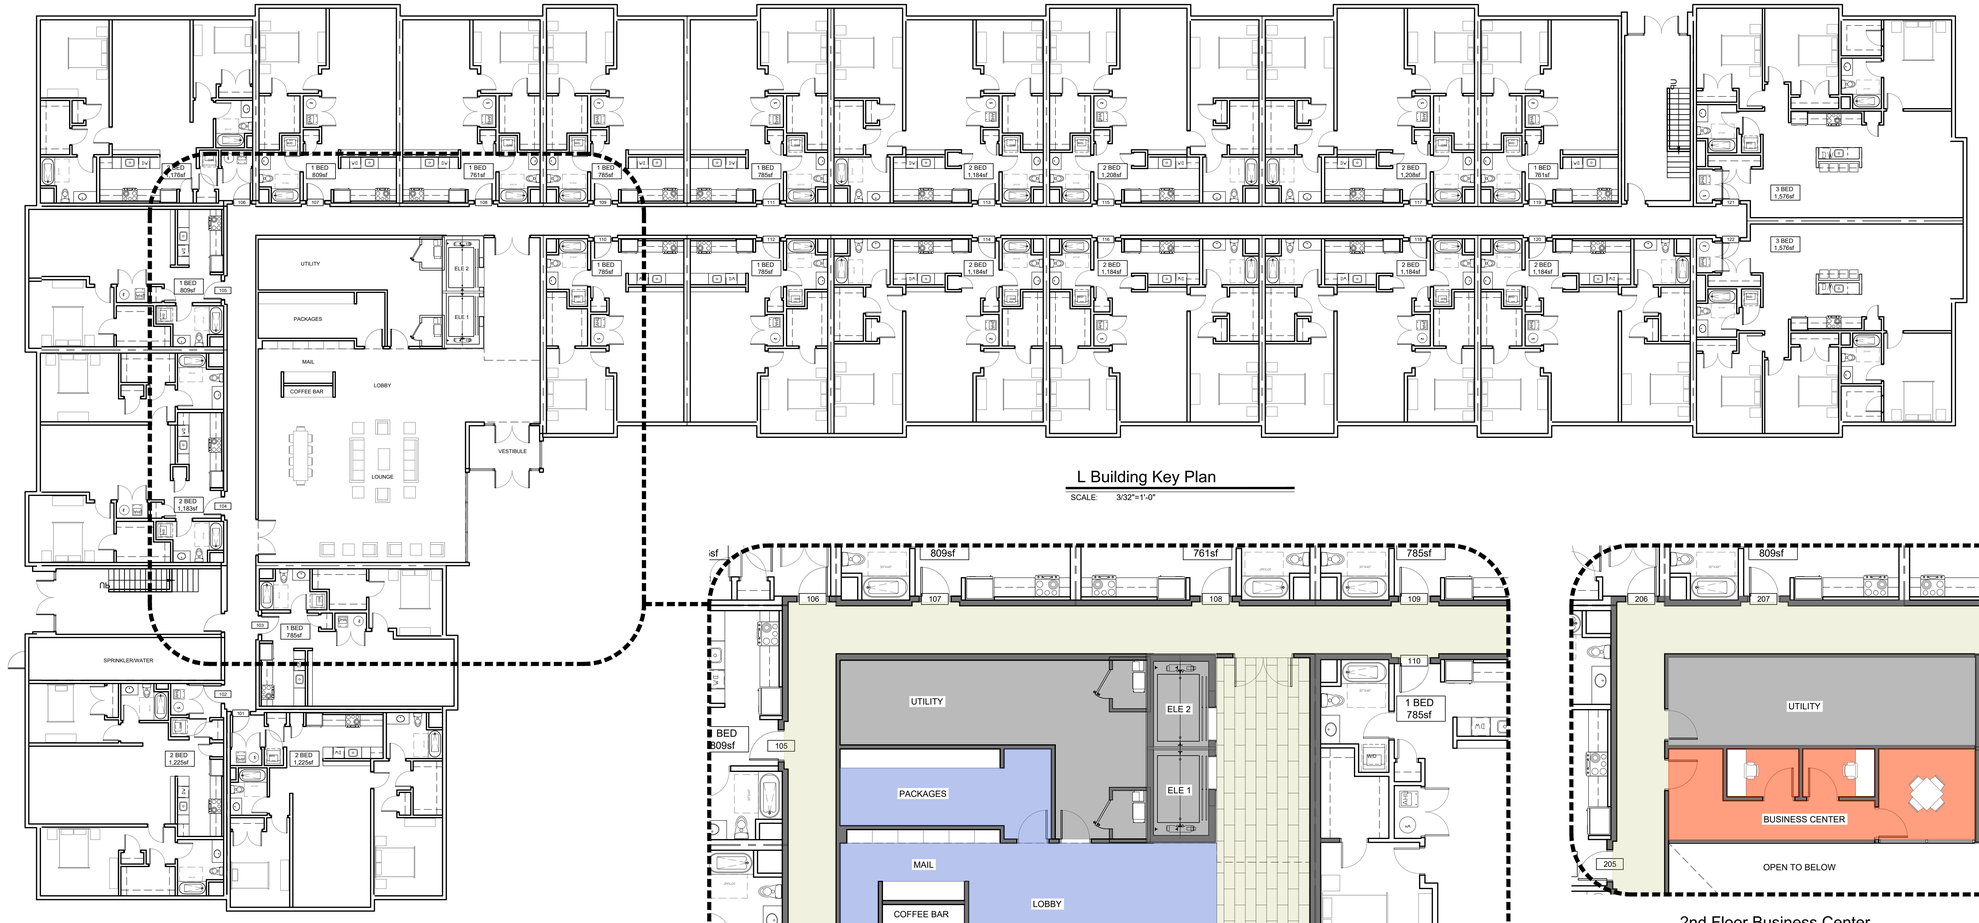

L Building Key Plan

SCALE: 3/32"=1'-0"

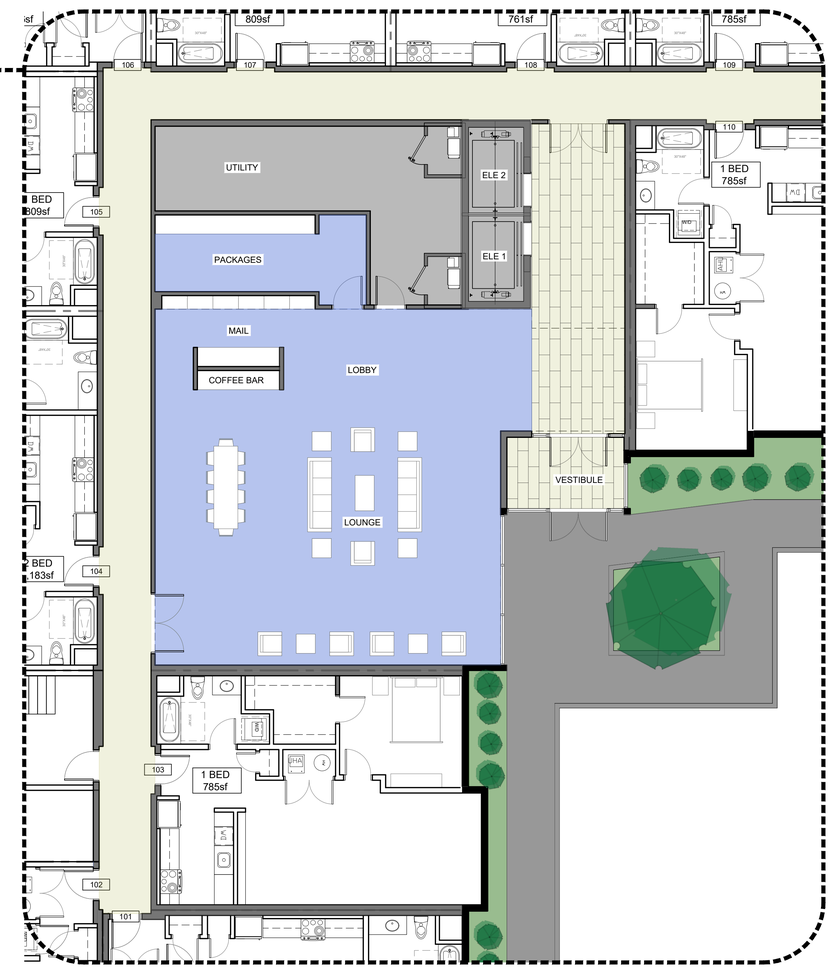

L Building Amenity Plan

SCALE: 1/4"=1'-0"

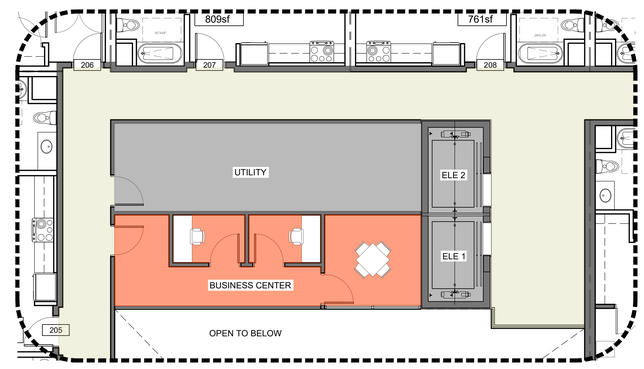

2nd Floor Business Center

SCALE: 1/4"=1'-0"

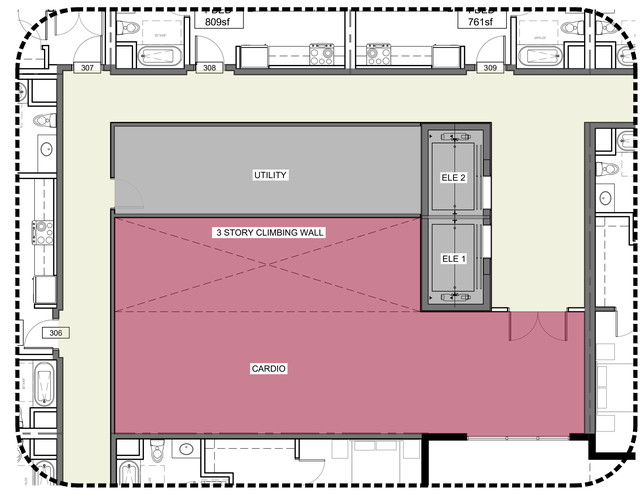

3rd + 4th Floor Fitness

SCALE: 1/4"=1'-0"

Drawing name: T:\project\Proj_2022\2220190300_CAD_and_Drawings\Design_and_Presentation\Renderings\Rockland 199 units.dwg
Copyright © 2022 by BKA Architects, Inc. The architectural plans, drawings, designs, specifications and other arrangements on this sheet are and shall remain the property of BKA Associates, Inc. No part thereof shall be copied, disclosed to others, or used in connection with any work or project, other than the specified project for which they have been prepared and developed, without the express knowledge and written consent of BKA Architects, Inc.

ARCHITECT

BKA ARCHITECTS

Boston + Brockton
142 Crescent Street
Brockton, MA 02302
508.583.5403
bkaarchitects.com

CONSULTANT

SEAL

ISSUED

7-18-22	APPROVAL

REVISIONS

OWNER/CLIENT
OWNER OR CLIENT

PROJECT
SHINGLEMILL
"L" BUILDING

POND ST
ROCKLAND, MA

DRAWING TITLE
AMENITY PLAN

DRAWING INFORMATION
Job Number: 222019
Checked By: KLP
Drawn By: KLP

DRAWING NUMBER
A
106L